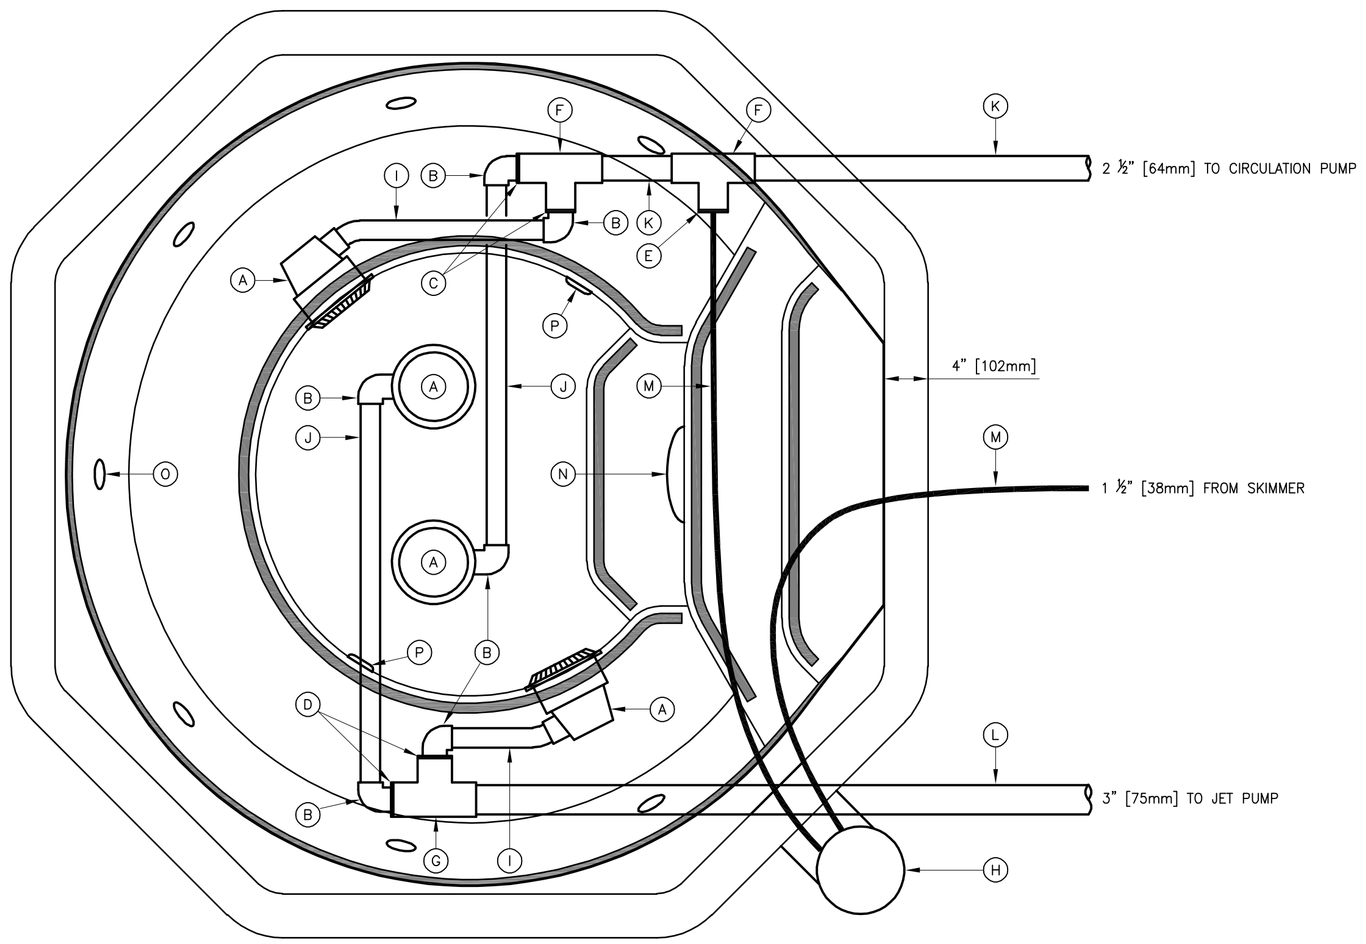

PLAN VIEW–DRAIN PIPING

SCALE: 1"=1'–0"

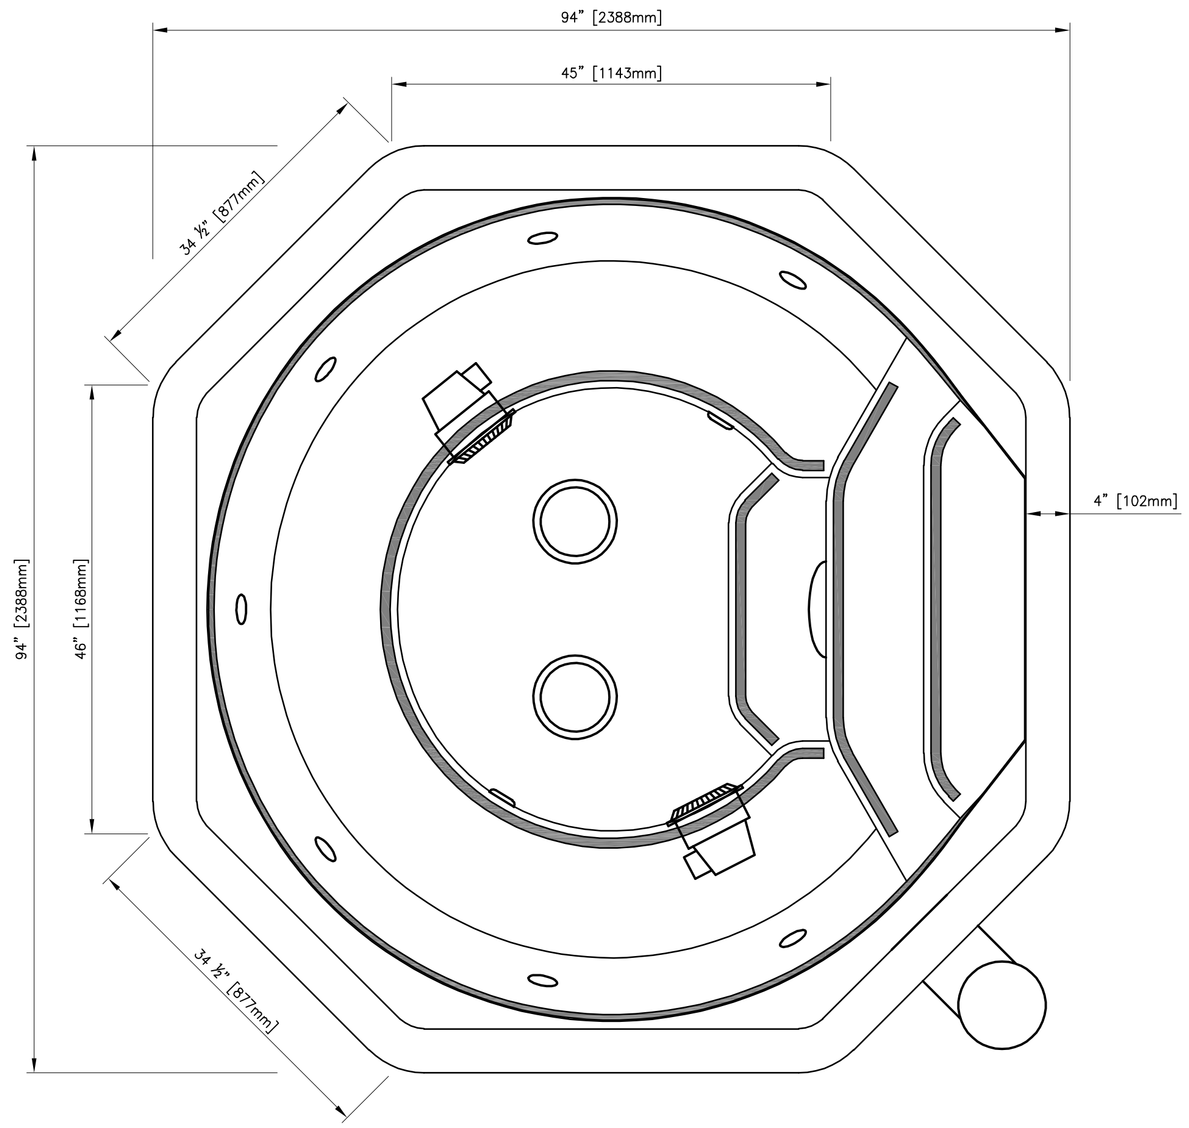

PLAN VIEW–SPA

SCALE: 1"=1'–0"

COMMERCIAL SPA PARTS LIST

(Suction)

- (A) Waterways Anti–vortex Drain #640–2750
- (B) Waterways 2" [50mm] 90 Sweep slip x spigot #411–9120
- (C) Dura 2 ½"x2" [64mmx50mm] Reducer Bushing #437–292
- (D) Dura 3"x2" [75mmx50mm] Reducer Bushing #437–338
- (E) Dura 2 ½"x1 ½" [64mmx38mm] Reducer Bushing #437–251
- (F) Dura 2 ½" [64mm] Tee slip x slip x slip #401–025
- (G) Dura 3" [75mm] Tee slip x slip x slip #401–030
- (H) Hayward Skimmer SP1084IR
- (I) Pacific Echo 2" [50mm] Flex Pipe #710–002 x 100ft.
- (J) Ipex 2" [50mm] Hard Pipe #2SCH40
- (K) Ipex 2 ½" [64mm] Hard Pipe #21/2SCH40
- (L) Ipex 3" [75mm] Hard Pipe #3SCH40
- (M) Pacific Echo 1 ½" [38mm] Flex Pipe #710–001.5 x 100ft.
- (N) Aqua Light #7711102 c/w 78242202 Niche
- (O) 9 Waterways Monster Jets Model #210–8750
- (P) 2 Waterways Monster Jets Model #210–5910
- (Q) Pacific Echo ¾" [18mm] Flex Pipe #710–000.75
- (R) Dura 1 ½" [38mm] 90° ELL 409–015
- (S) Dura 2" Tee 401–020 c/w 2" x ¾" BUSH 437–248
- (T) Dura 1 ½" x ½" Tee 401–209 c/w 1 ½" x ⅜" SPG. 425–0210
- (U) Dura Cap 1 ½" [38mm] 447–015
- (V) Dura Cap 2" [50mm] 477–200

Standard Features Include:

- White Spa with Blue Tile Inlay
- Pre–jetted and Plumbed
- 2lb. Closed Cell Foam over Shell and Plumbing
- Interconnecting Main Drains
- Equalized Skimmer and Main Drain
- 2 Hot Water Returns
- 6" [152mm] Designer Tile Inlay
- Anti–Slip Stairs and Floor Pattern with Blue Strip on Edge of Seats and Stairs

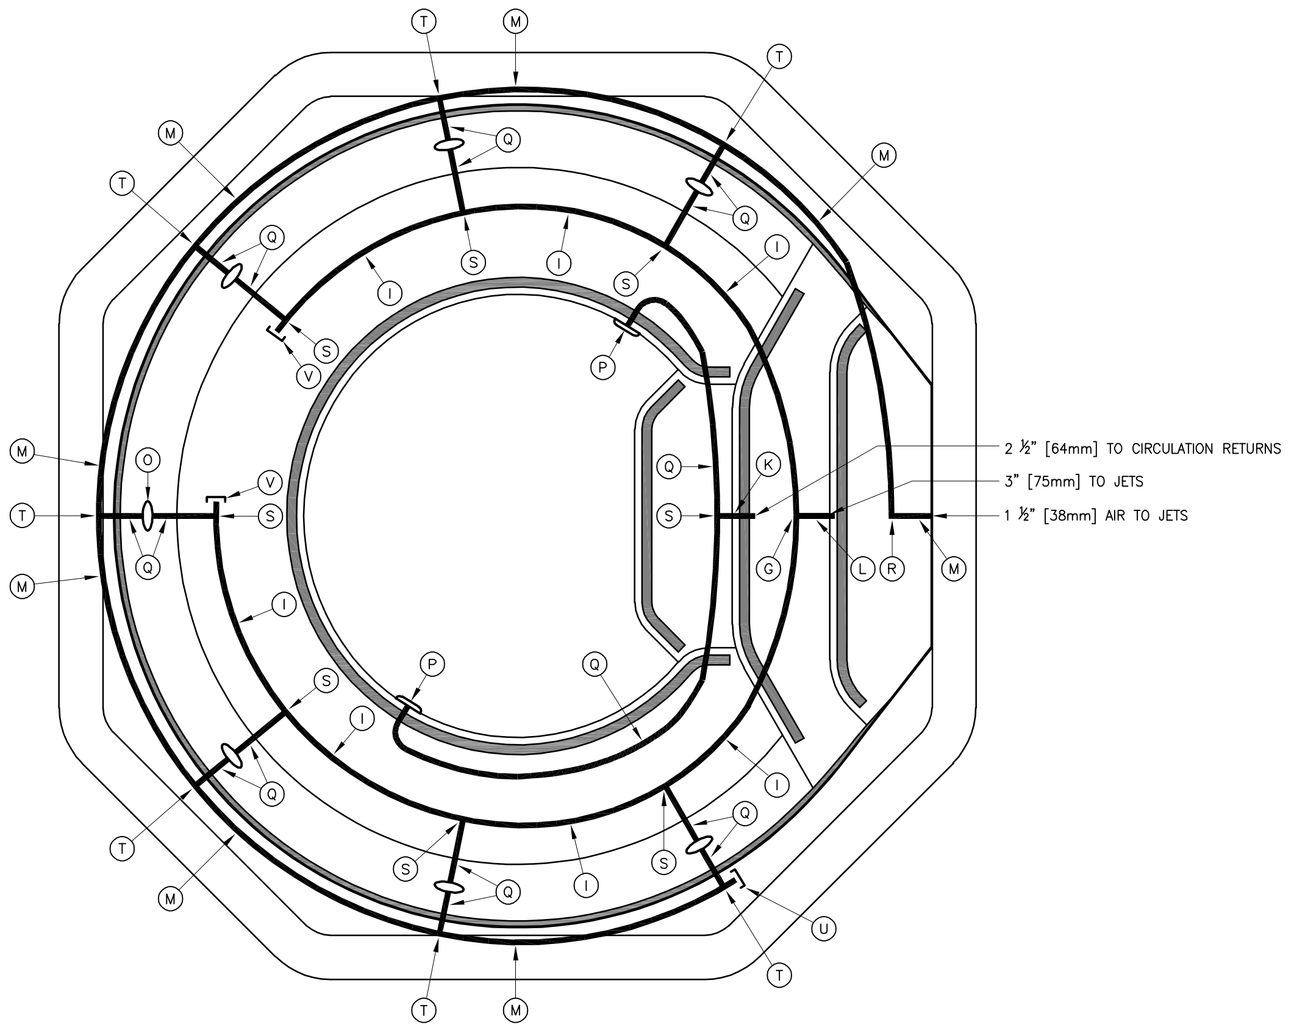

PLAN VIEW–JET PIPING

SCALE: 1"=1'–0"

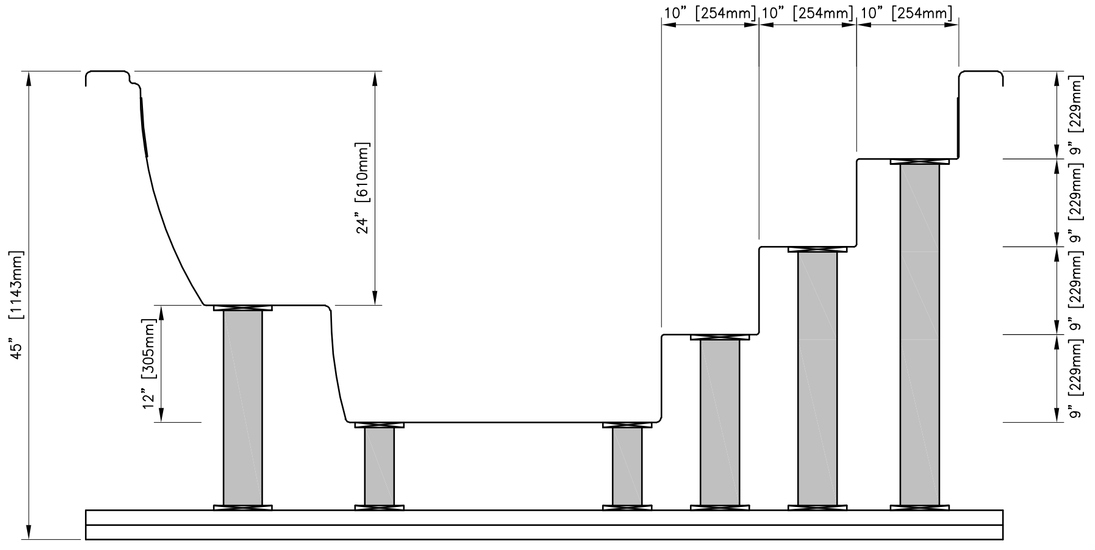

SECTION VIEW–SPA

SCALE: 1"=1'–0"

CRYSTAL WATER COMMERCIAL SPA

MODEL #A9694-USV - WHITE
SPA WITH BLUE TILE INLAY

DWG NO.: 1

SCALE: 1"=1'–0"

SHEET: 1 OF 4